


Autodesk

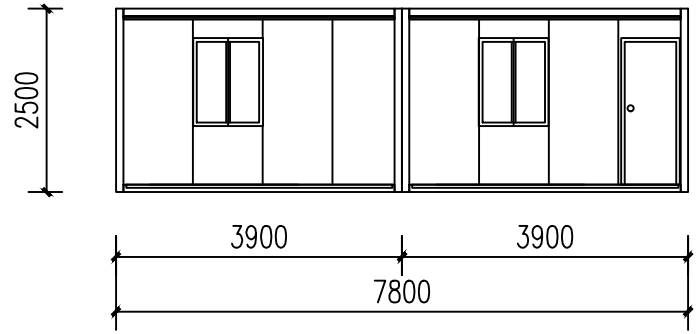


Front Elevation

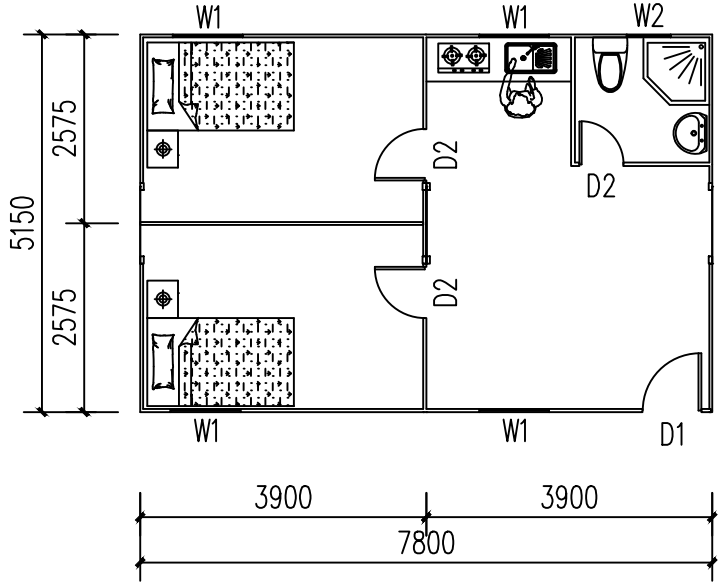

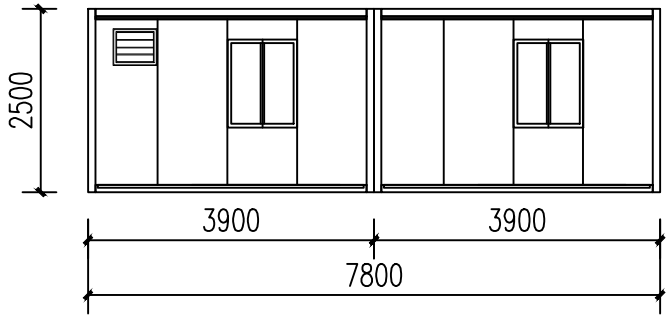

Back Elevation

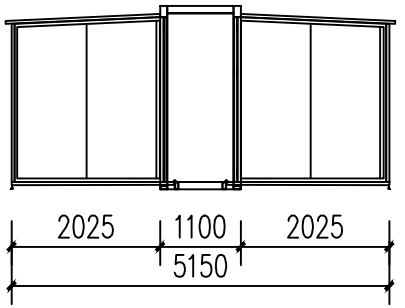

Side Elevation

Client / 客户 :

Design Consultant / 设计顾问 :

Coordinating Architect / 协调建筑师 :

M&E Consultant / 机电顾问 :

General contractors / 总承建商 :

WELLCAMP CO
FOSHAN WELLCAMP BUILDING MATERIALS CO.,LTD

Note / 注意 :
All measurement are in metrical system must be checked at site. Do not scale drawing. All design drawing are copyright and the property of FOSHAN WELLCAMP building materials co., ltd

Rev.	Description	Issue date

Project Title / 项目名称 :

Drawing Title / 图纸 :

Design / 设计	Checked By / 校对
Drawn By / 绘图	Approved By / 批准
Date / 日期	Scale / 比例

Job No / 项目编号 :

Factory Code / 工厂代码 :

Group No / 组别 :

Designer Dwg No / 设计图纸编号 :

Dwg No / 图号 :

Page

Autodesk
Autodesk
Autodesk
Autodesk