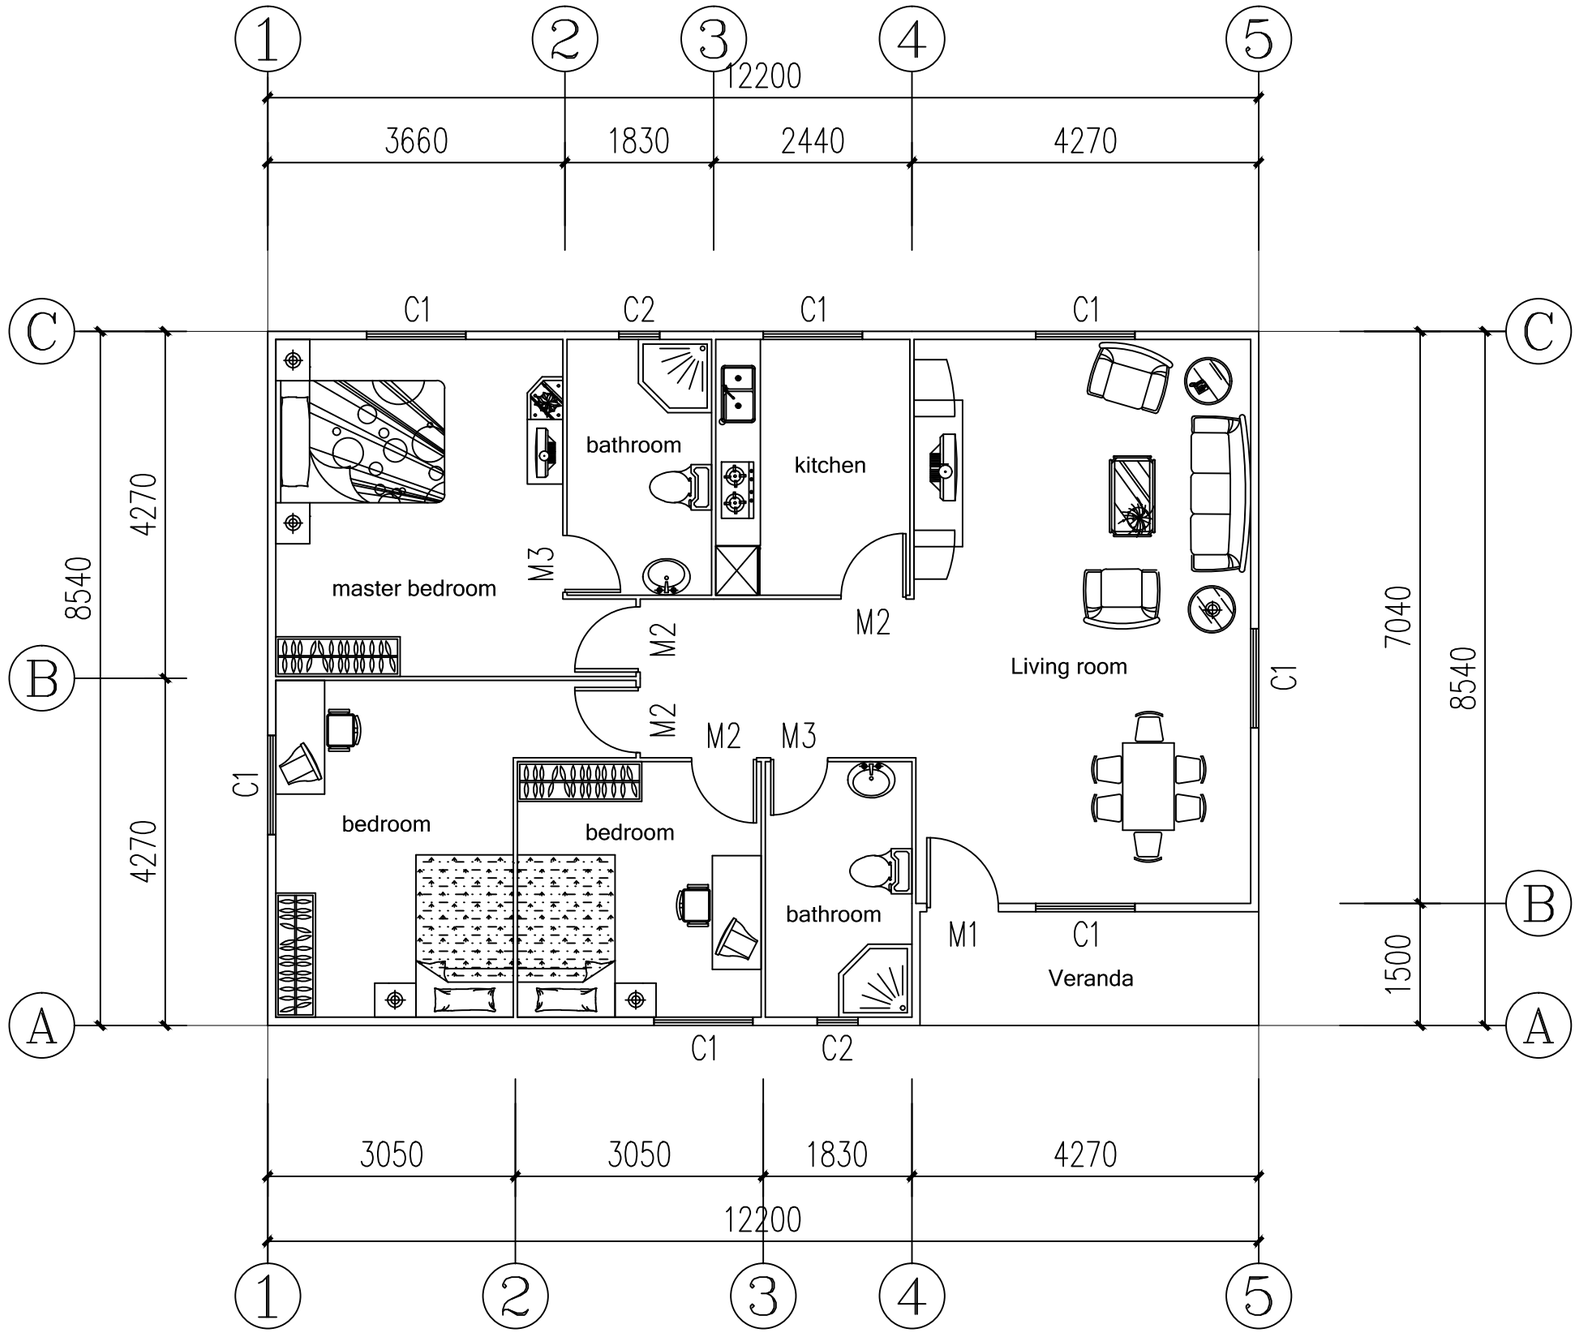


8.54M×12.2M×2.8H Plan

Client / 客户 :

Design Consultant / 设计顾问 :

Coordinating Architect / 设计师 :

M&E Consultant / 顾问名号 :

General contractors / 总承造商 :

WELLCAMP CO
FOSHAN WELLCAMP BUILDING MATERIALS CO.,LTD

Note / 注意:
All measurement are in metrical system must be checked at site. Do not scale drawing. All design drawing are copyright and the property of FOSHAN WELLCAMP building materials co.,ltd

修订 Rev.	内容 Description	出图日期 Issue date

Project Title / 项目名称 :

Drawing Title / 图纸 :

Design/ 设计 :	Checked By / 审核 :
Drawn By / 绘图 :	Approved By / 审批 :
Date / 日期 :	Scale / 比例 :


Job No / 工程编号 :

Factory Code / 工厂编号 :


Group No / 分组编号 :

Designer Dwg No / 设计师图号 :


Dwg No/ 图号 :	Page

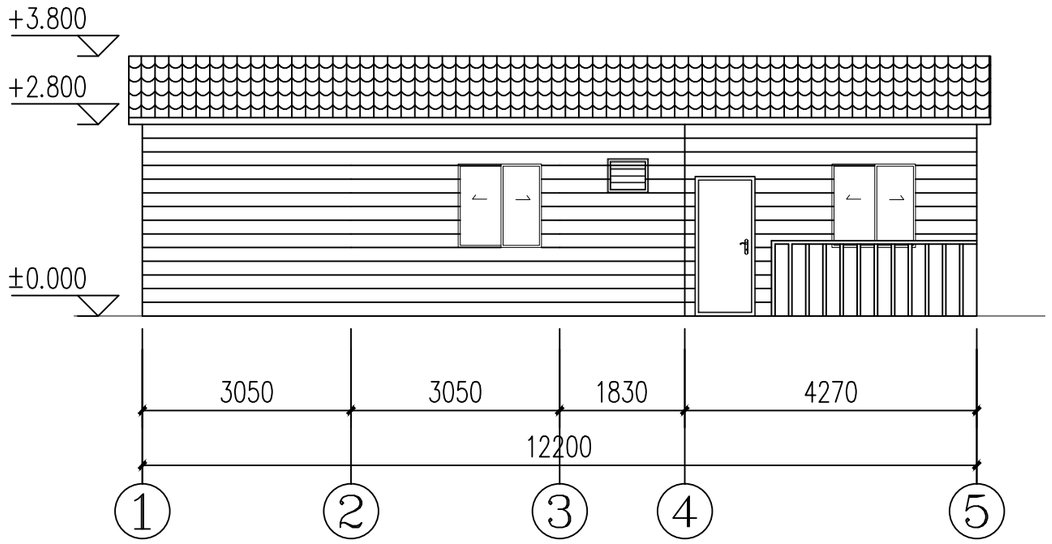


Front elevation

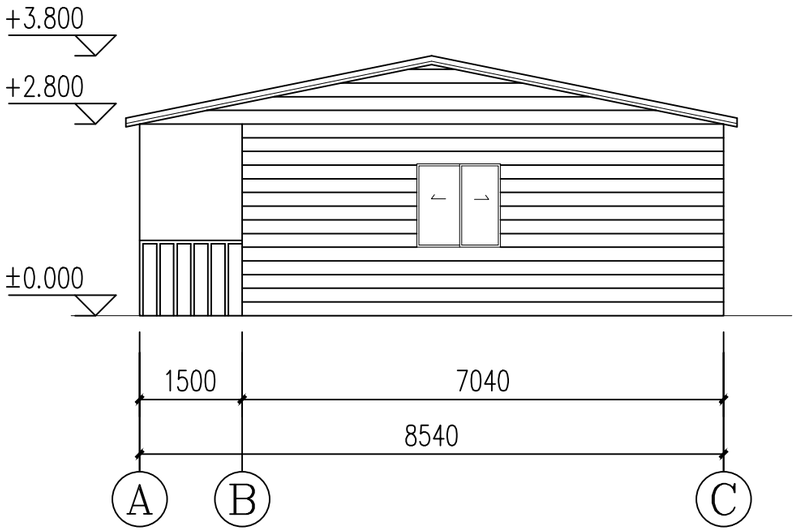

5 Axis elevation

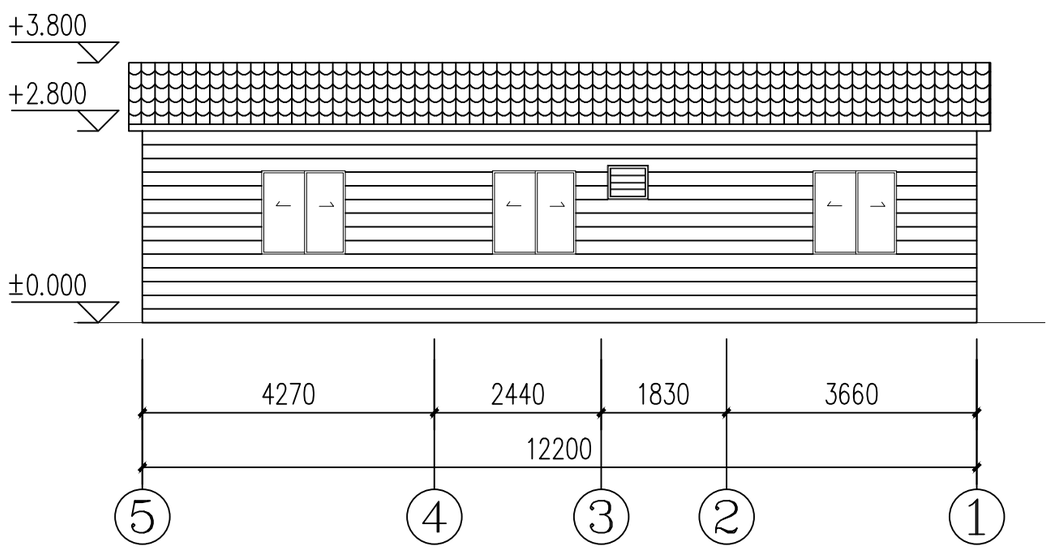

Back elevation

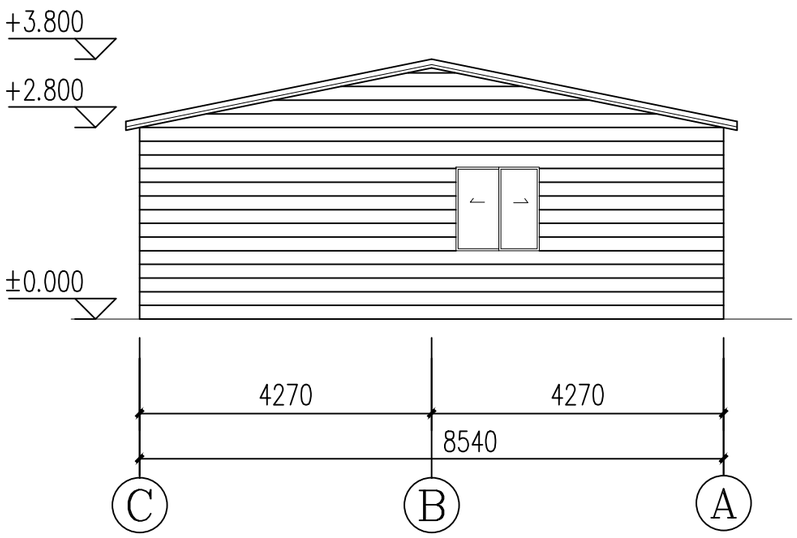

1 Axis elevation

Client / 客户 :

Design Consultant / 设计顾问 :

Coordinating Architect / 设计者 :

M&E Consultant / 顾问名号 :

General contractors / 总承造商 :

WELLCAMP CO
FOSHAN WELLCAMP BUILDING MATERIALS CO.,LTD

Note / 注意:
All measurement are in metrical system must be checked at site. Do not scale drawing. All design drawing are copyright and the property of FOSHAN WELLCAMP building materials co.,ltd

[illegible]

修订 Rev.	内容 Description	出版日期 Issue date

Project Title / 项目名称 :

Drawing Title / 图纸 :

Design/ 设计 :	Checked By / 检查 :
Drawn By / 绘图 :	Approved By / 审批 :
Date / 日期 :	Scale / 比例 :

Job No / 工程编号 :

Factory Code / 工厂编号 :

Group No / 小组编号 :

Designer Dwg No / 设计师图号 :

Dwg No/ 图号 :	Page