



3Kx5Kx3P
5.62Mx9.26Mx2.85H


Autodesk

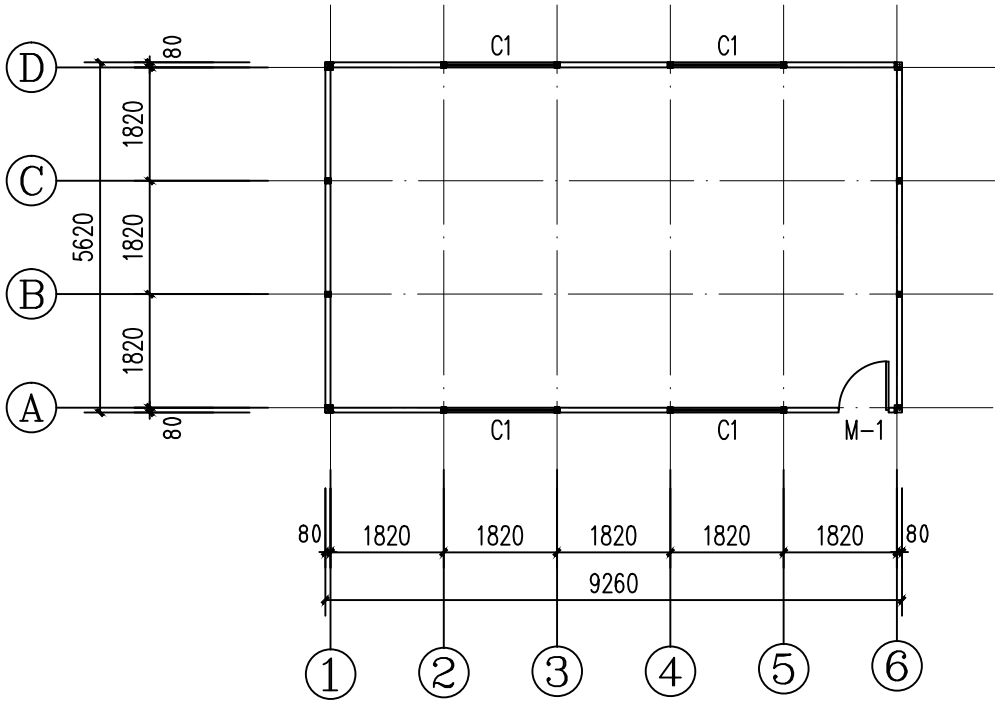


Plan

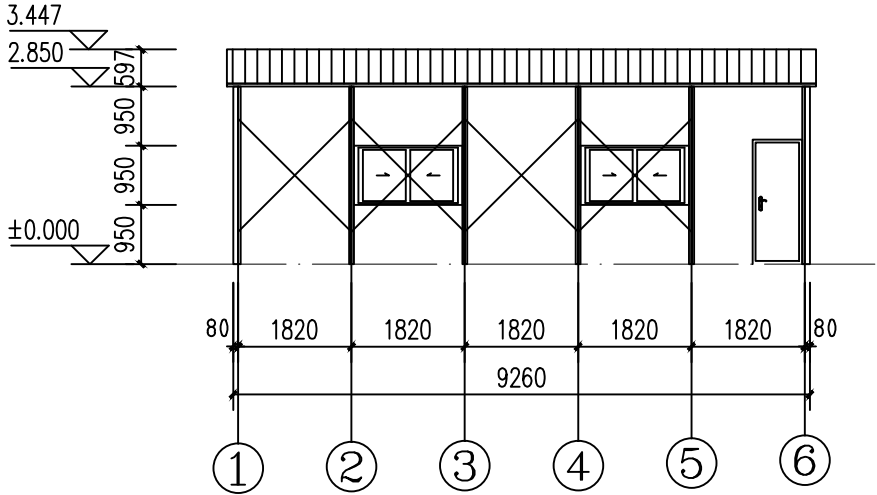

A-axis elevation

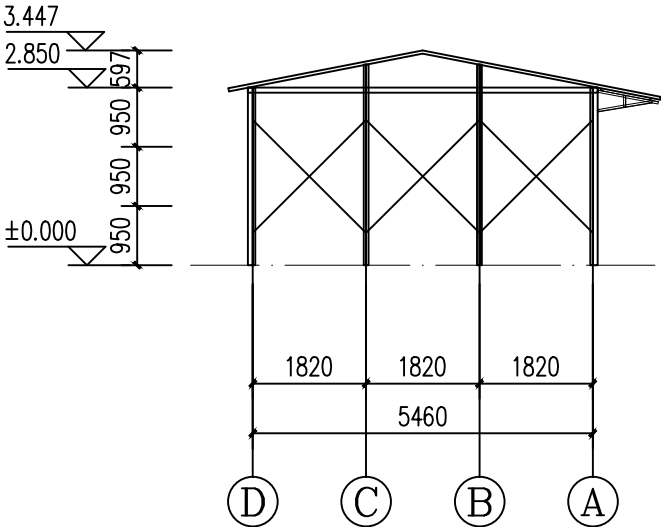

1-axis elevation

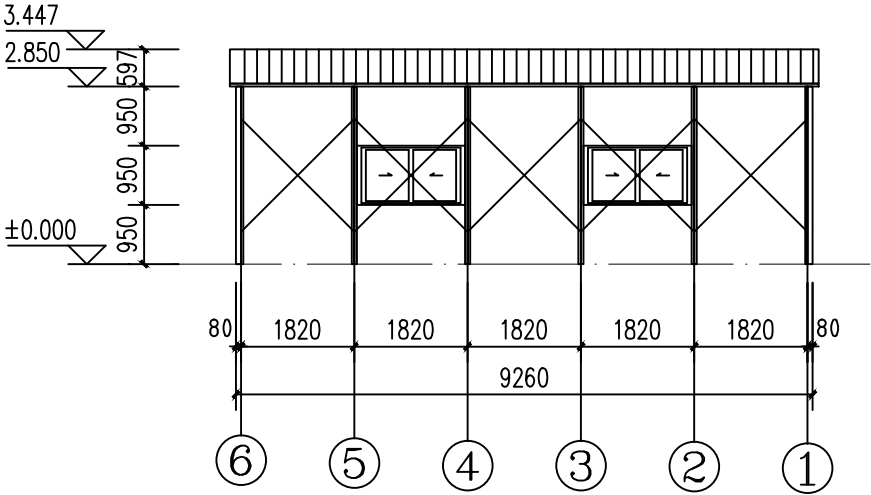

D-axis elevation

Client / 客户 :		
Design Consultant / 设计顾问 :		
Coordinating Architect / 协调建筑师 :		
M&E Consultant / 机电顾问 :		
General contractors / 总承包商 : WELLCAMP CO FOSHAN WELLCAMP BUILDING MATERIALS CO.,LTD		
Note / 注意: All measurement are in metrical system must be checked at site. Do not scale drawing. All design drawing are copyright and the property of FOSHAN WELLCAMP bulking materials co.,ltd 所有尺寸均为米制, 所有尺寸必须在现场核对, 所有尺寸均为米制, 所有尺寸必须在现场核对, 所有尺寸均为米制, 所有尺寸必须在现场核对		
Rev.	Description	Issue date
Project Title / 项目名称 :		
Drawing Title / 图名 :		
Design / 设计 :	Checked By / 审核 :	
Drawn By / 绘图 :	Approved By / 审批 :	
Date / 日期 :	Scale / 比例 :	
Job No / 工程号 :		
Factory Code / 工厂编号 :		
Group No / 分组编号 :		
Designer Dwg No / 设计图号 :		
Dwg No / 图号 :	Page	